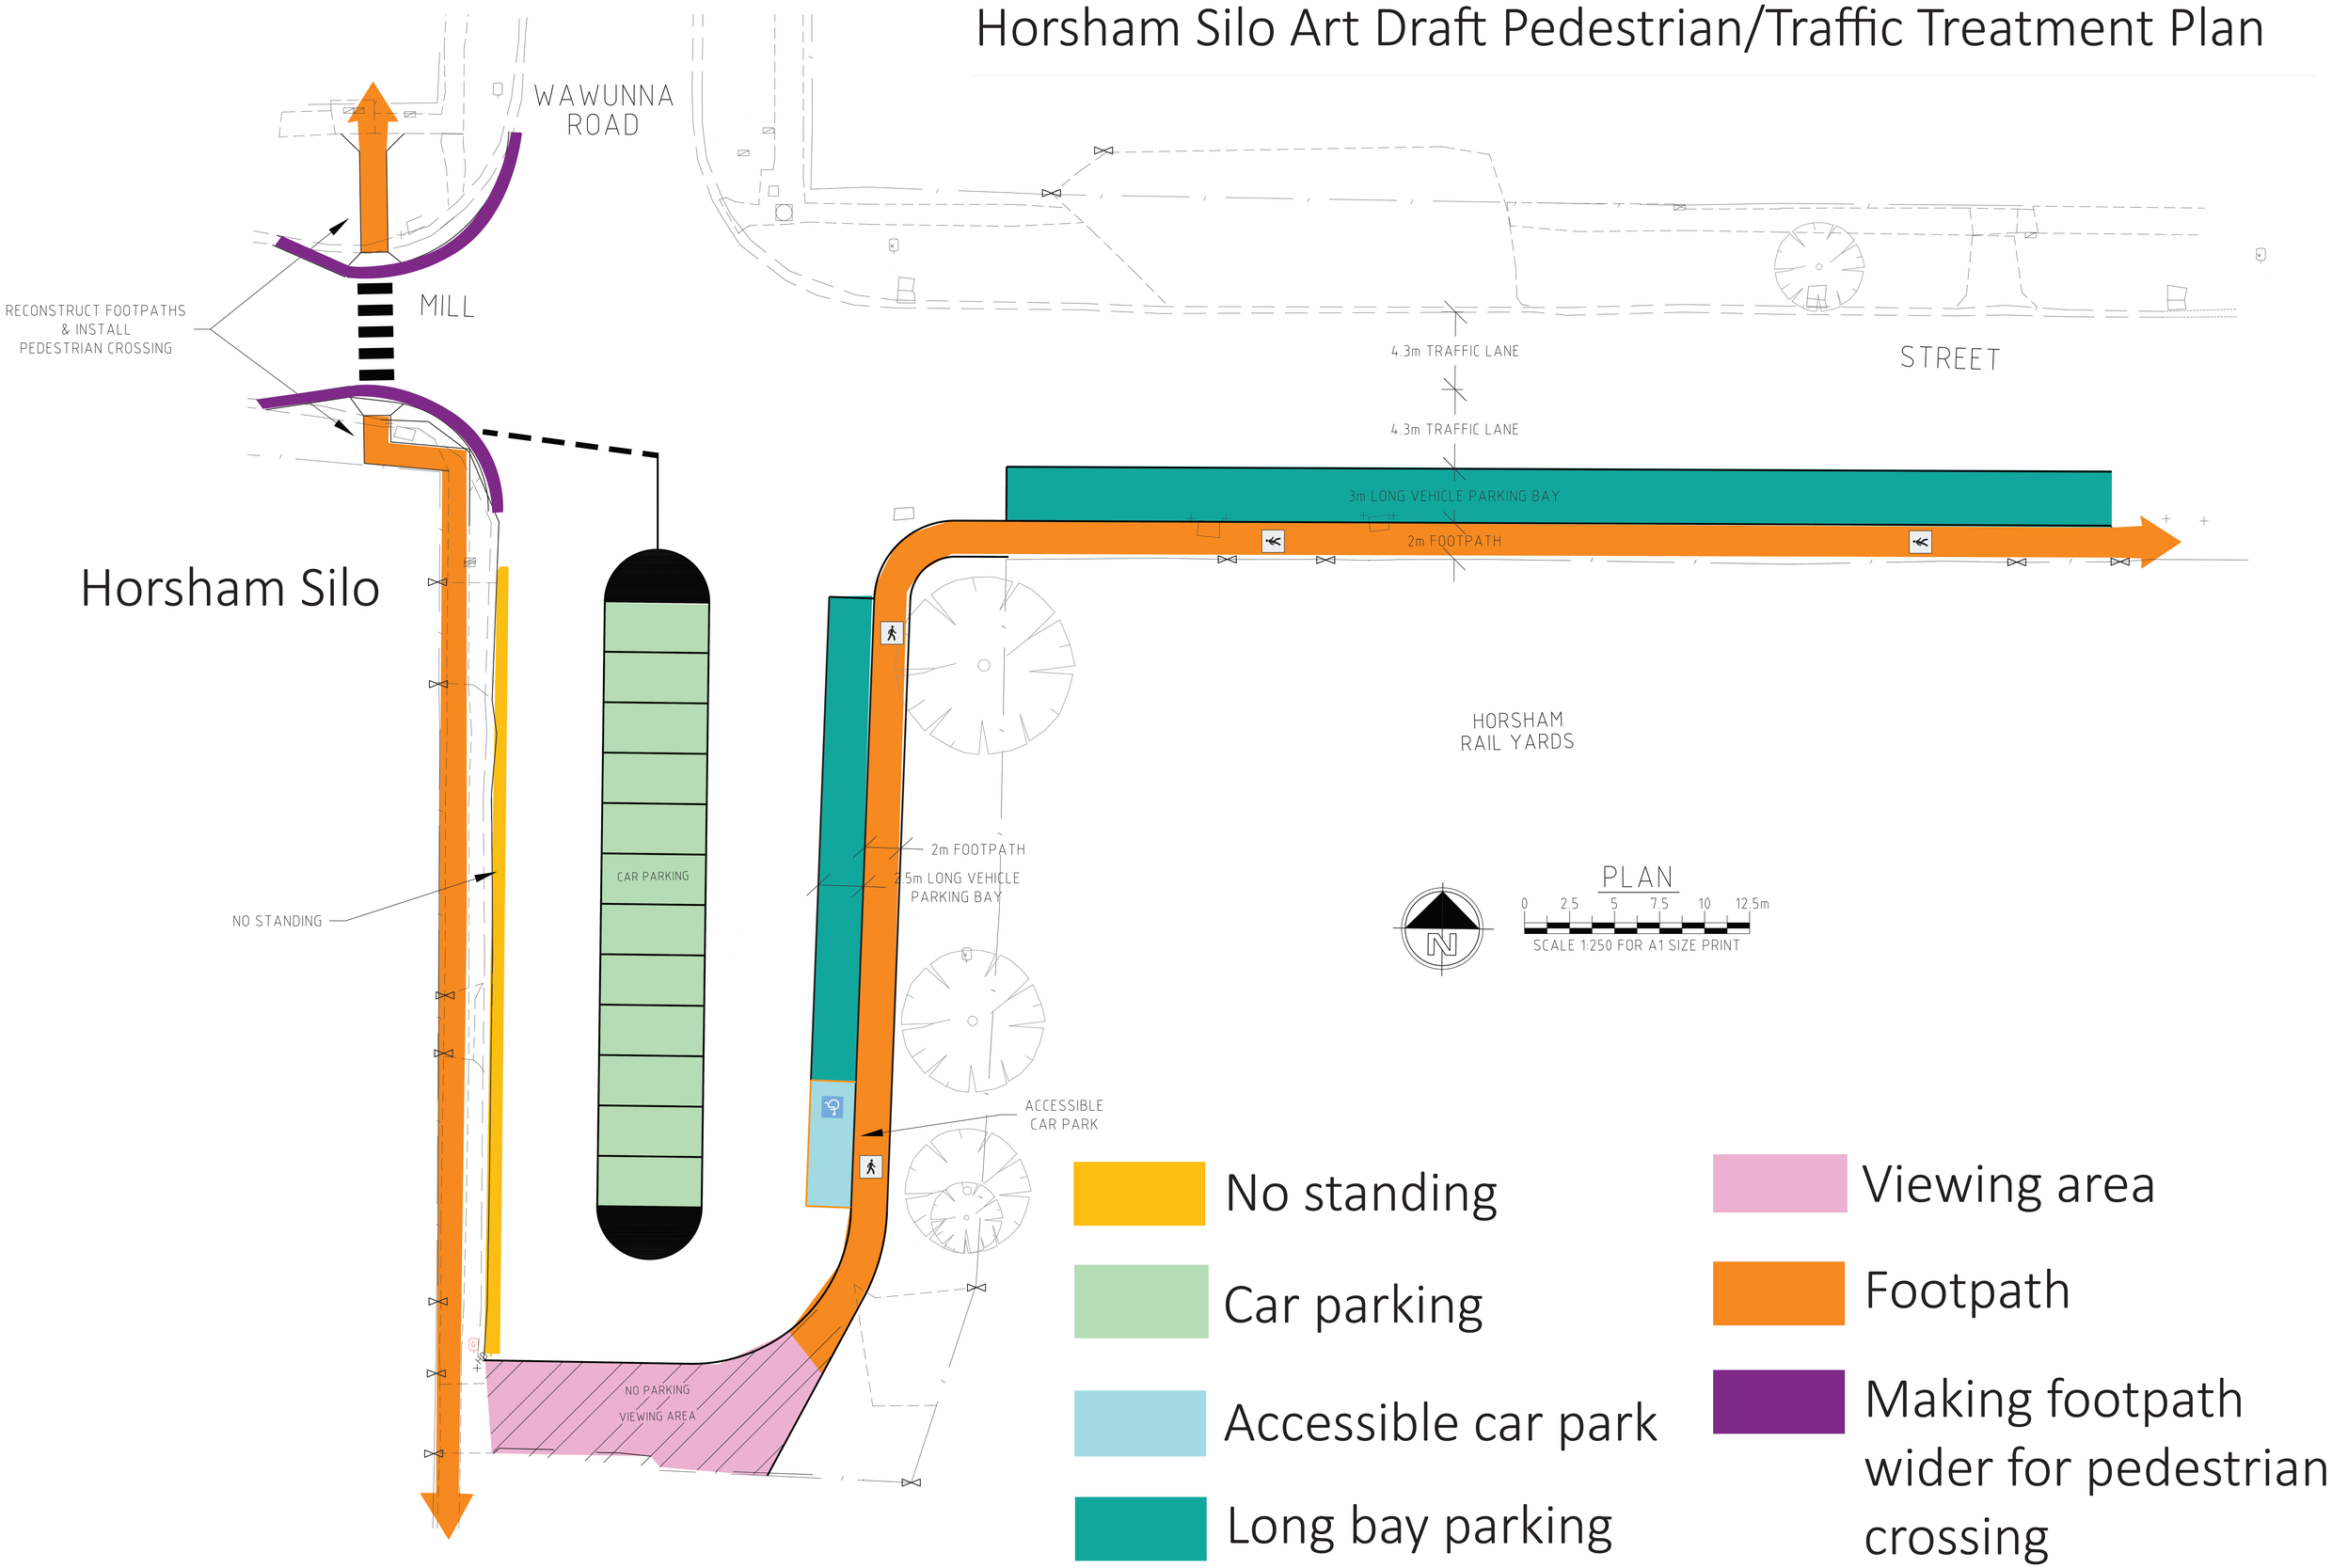Horsham Silo Art Draft Pedestrian/Traffic Treatment Plan